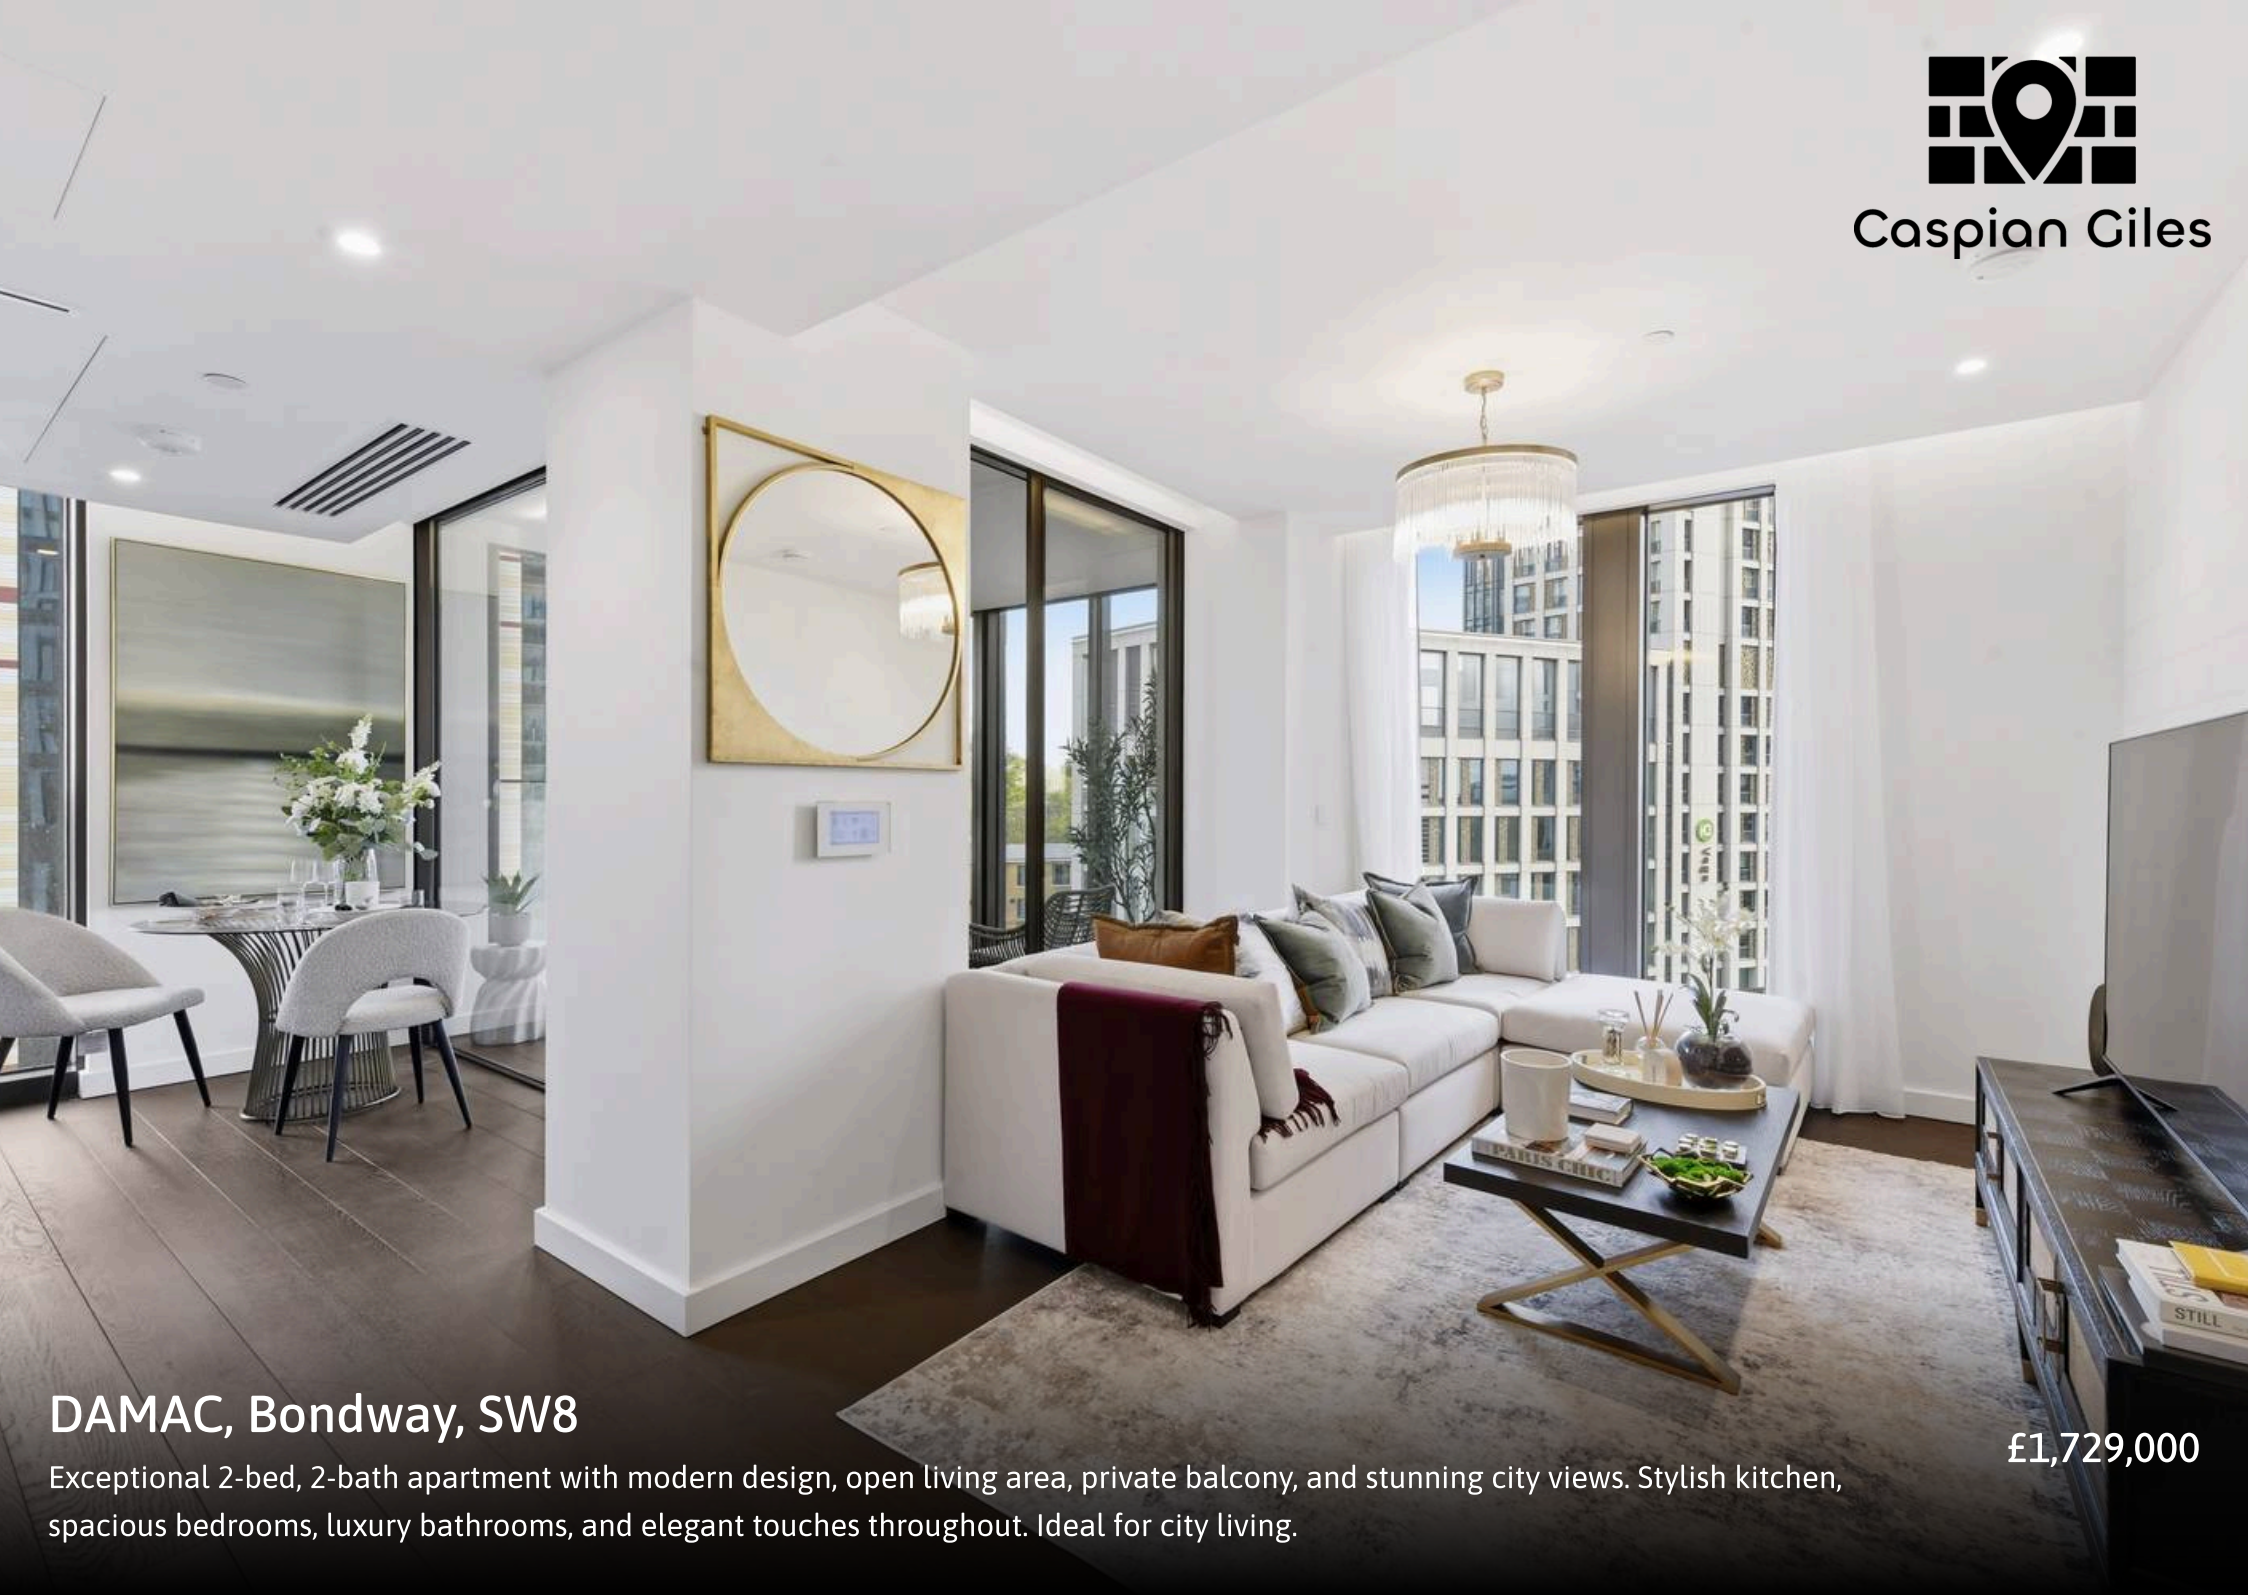


Caspian Giles

DAMAC, Bondway, SW8

£1,729,000


Exceptional 2-bed, 2-bath apartment with modern design, open living area, private balcony, and stunning city views. Stylish kitchen, spacious bedrooms, luxury bathrooms, and elegant touches throughout. Ideal for city living.


This exceptional two bedroom, two bathroom apartment in DAMAC Tower presents an impressive blend of sophisticated design and contemporary comforts, perfectly suited to modern urban living. The open plan living and dining area is the heart of the home, illuminated by floor-to-ceiling windows that frame sweeping city views and flood the space with natural light. Elegant modern flooring, stylish decor, and thoughtfully selected furnishings create a welcoming yet refined atmosphere. The seamless flow to a private balcony offers a tranquil setting for morning coffee or evening relaxation, while the generous layout is ideal for both entertaining and every-day living.

The kitchen is a true highlight, featuring sleek modern units, integrated appliances, and under-cabinet lighting, all designed to cater to culinary enthusiasts and casual cooks alike. Both bedrooms are generously sized, with large windows providing stunning outlooks and a calming ambience. The bathrooms exemplify luxury, with marble finishes, contemporary fixtures, walk-in showers, an integrated bath, and a heated towel rail for ultimate comfort. Every detail has been carefully considered, from the stylish accent walls to the well-planned lighting, ensuring a home that is as practical as it is beautiful. This apartment is an outstanding opportunity for those seeking a premium city lifestyle in a truly remarkable setting.





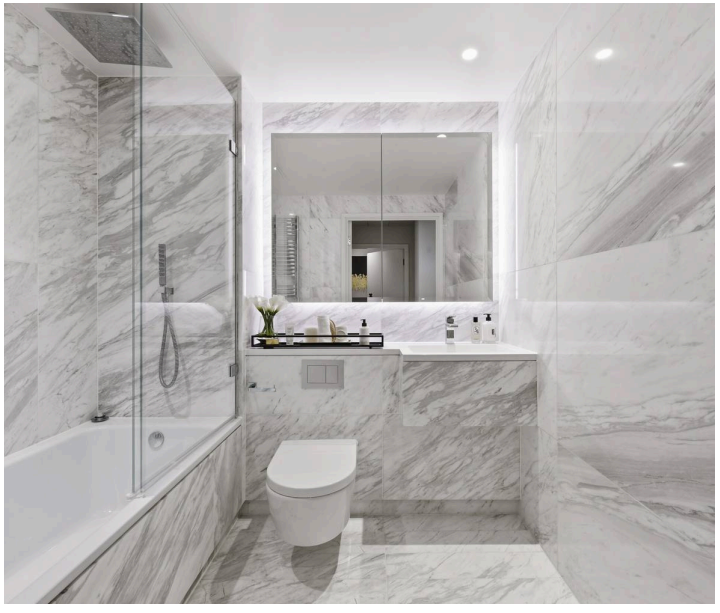

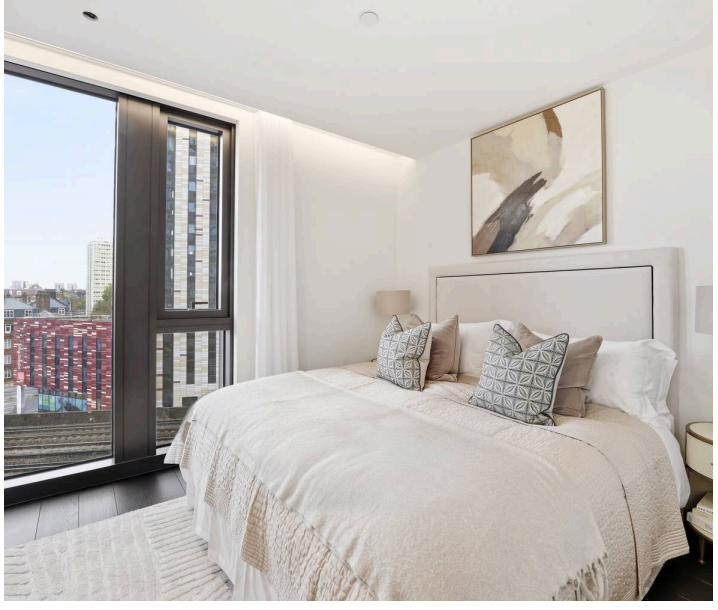

Key Features

- Floor-to-ceiling windows
- Open plan living area
- Modern kitchen with island
- Integrated kitchen appliances
- Dark hardwood flooring throughout
- Central location with public transport access
- Modern kitchen with integrated appliances
- Abundant natural light
- Walk-in shower
- Contemporary interior design
- City views
- Winter Garden

Covered Balcony
10' 2" x 10' 7" (3.10m x 3.23m)

Reception Room/Kitchen
19' 4" x 22' 0" (5.89m x 6.71m)

Bedroom
9' 10" x 11' 4" (3.00m x 3.45m)

Principal Bedroom
10' 6" x 11' 3" (3.20m x 3.43m)










Damac Tower, SW8

- Ceiling Height

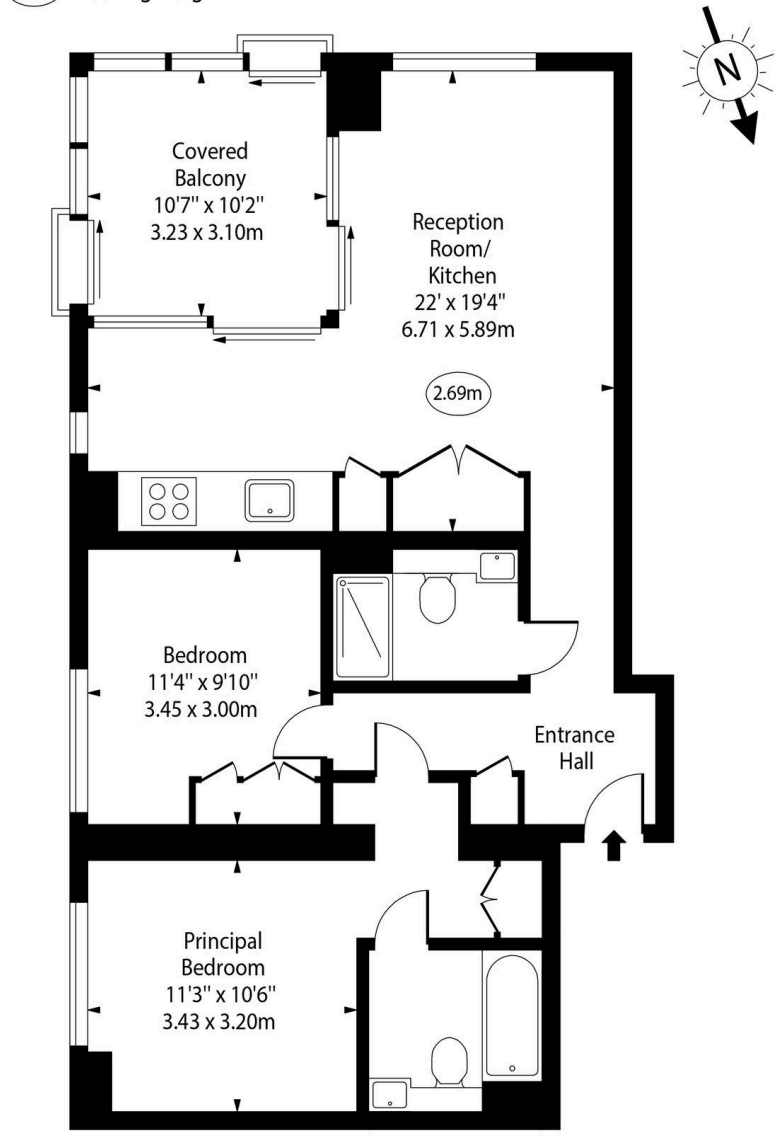

Fifth Floor

Approx Gross Internal Area 1000 Sq Ft - 92.90 Sq M

(Including Covered Balcony)

For Illustration Purposes Only - Not To Scale