Caspian Giles



Flat 4903, 67 Bondway, London


London


Council Tax band: TBD


Tenure: Leasehold

- Panoramic city and river views
- Floor-to-ceiling windows
- Open plan living area
- Modern kitchen with island
- Integrated kitchen appliances
- Luxurious bathrooms with walk-in showers
- Freestanding bath-tub with skyline views
- Dark hardwood flooring throughout
- Modern staircase with glass balustrade
- Central location with public transport access



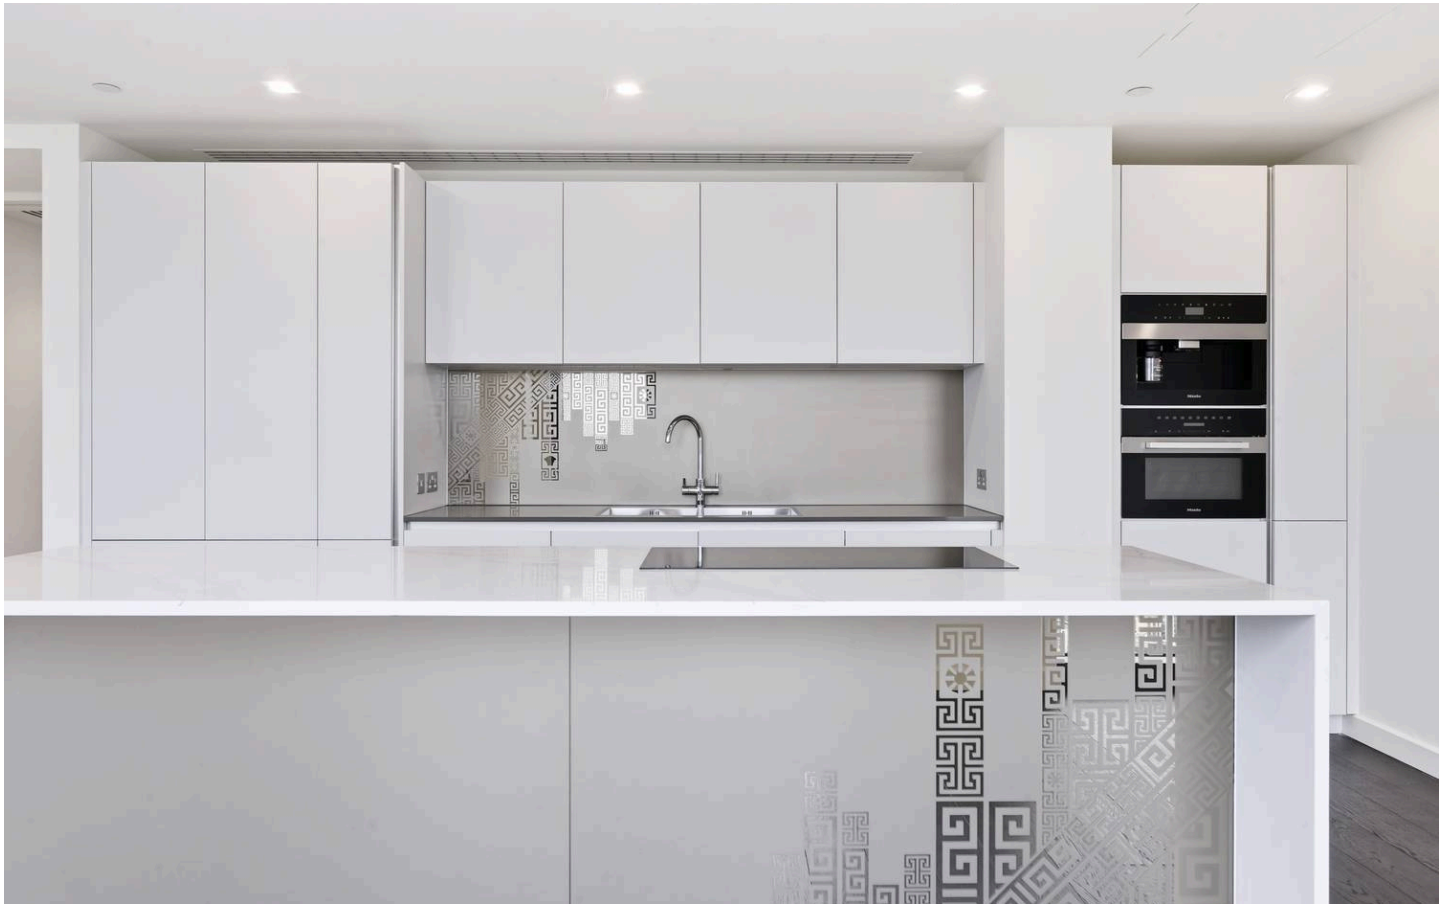

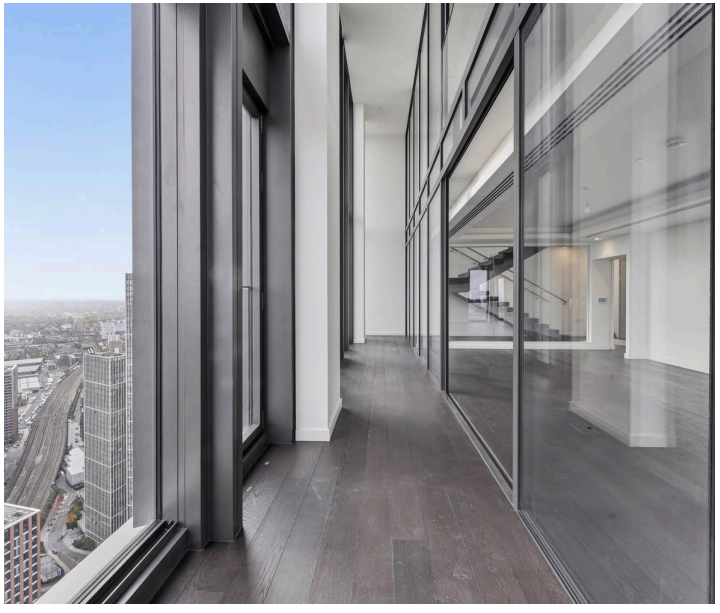

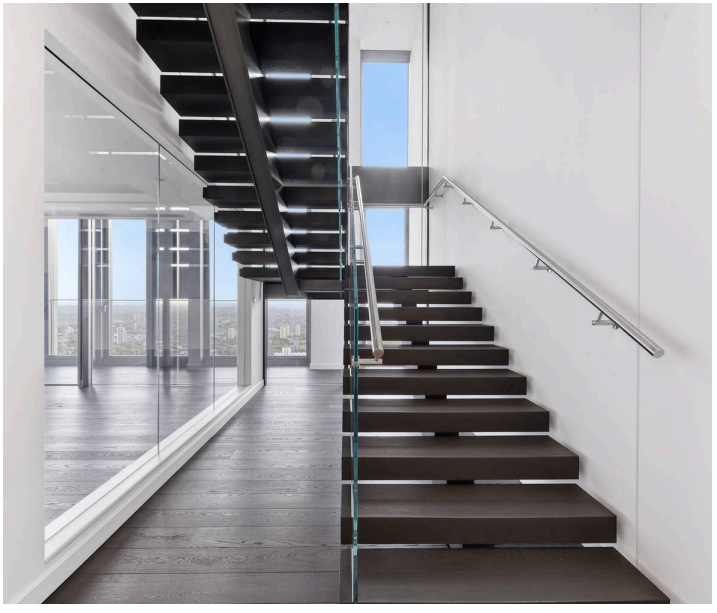

Reception Room
14' 9" x 31' 3" (4.50m x 9.52m)

Kitchen
16' 5" x 21' 2" (5.00m x 6.45m)

Bedroom 1
15' 5" x 21' 3" (4.70m x 6.48m)

Bedroom 2
14' 10" x 22' 6" (4.52m x 6.85m)

Bedroom 3
10' 4" x 15' 11" (3.15m x 4.85m)

Bedroom 4
14' 2" x 15' 11" (4.32m x 4.85m)

Bedroom 5
11' 3" x 20' 11" (3.43m x 6.38m)

Bathroom

Bathroom


Covered Balcony
6' 1" x 4' 3" (1.85m x 1.29m)










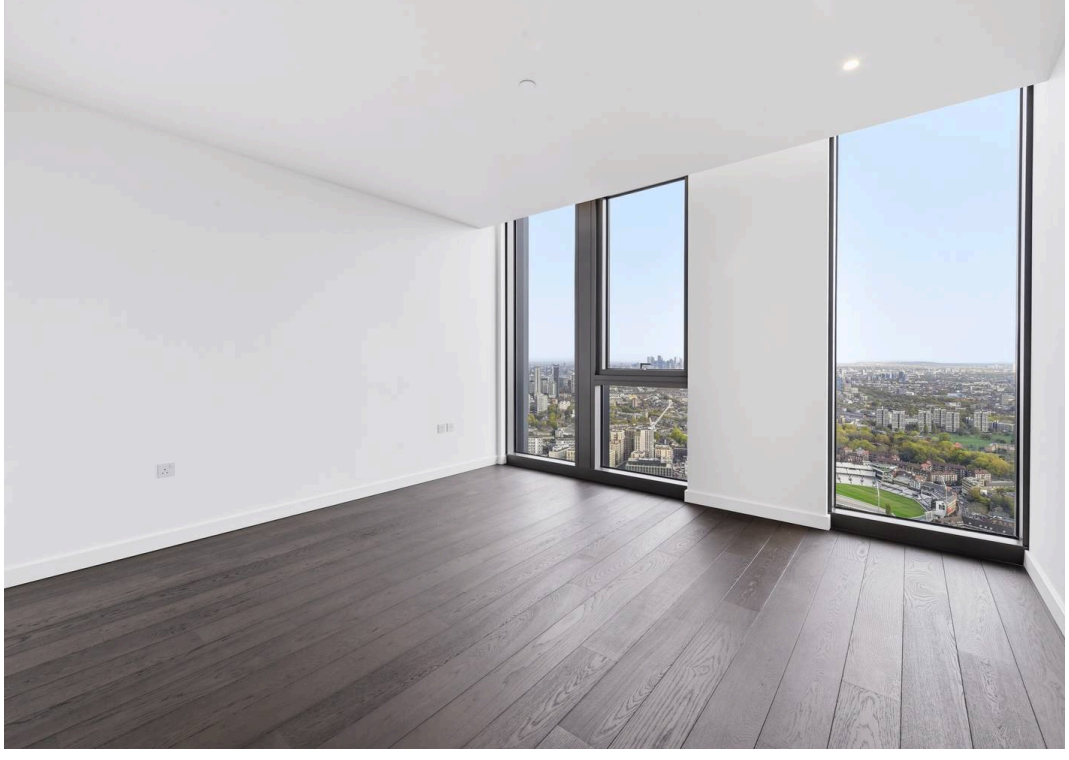

Damac Tower, SW8

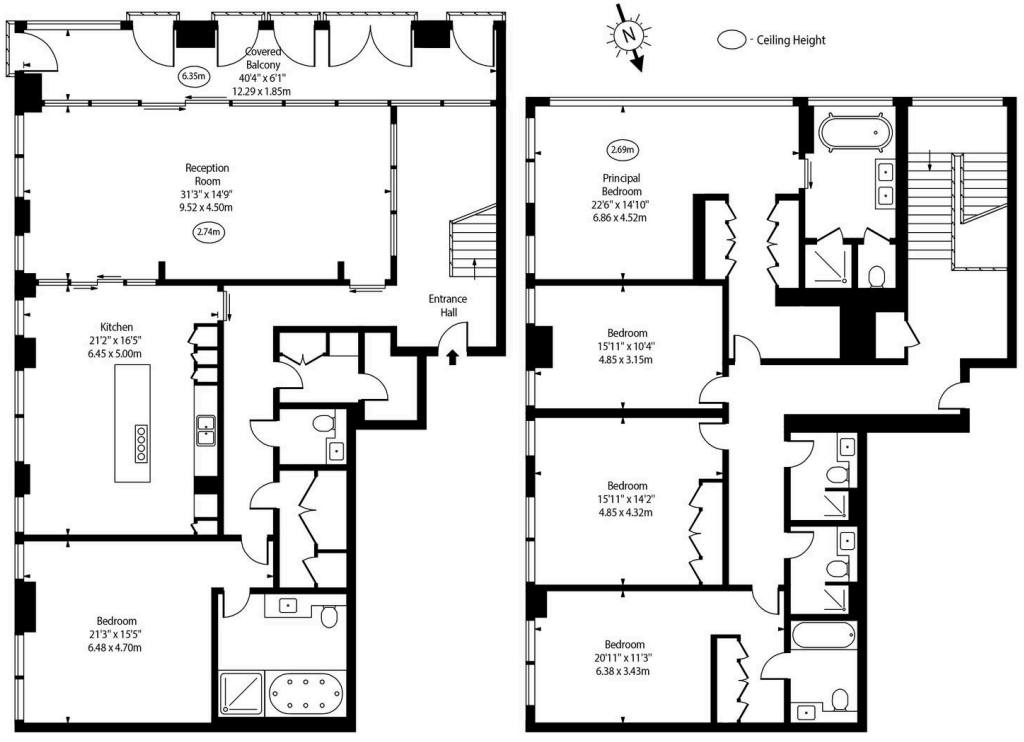

Forty ninth Floor

Fiftieth Floor

Approx Gross Internal Area 3753 Sq Ft - 348.65 Sq M

(Including Covered Balcony)

For Illustration Purposes Only - Not To Scale